OVERALL SITE PLAN

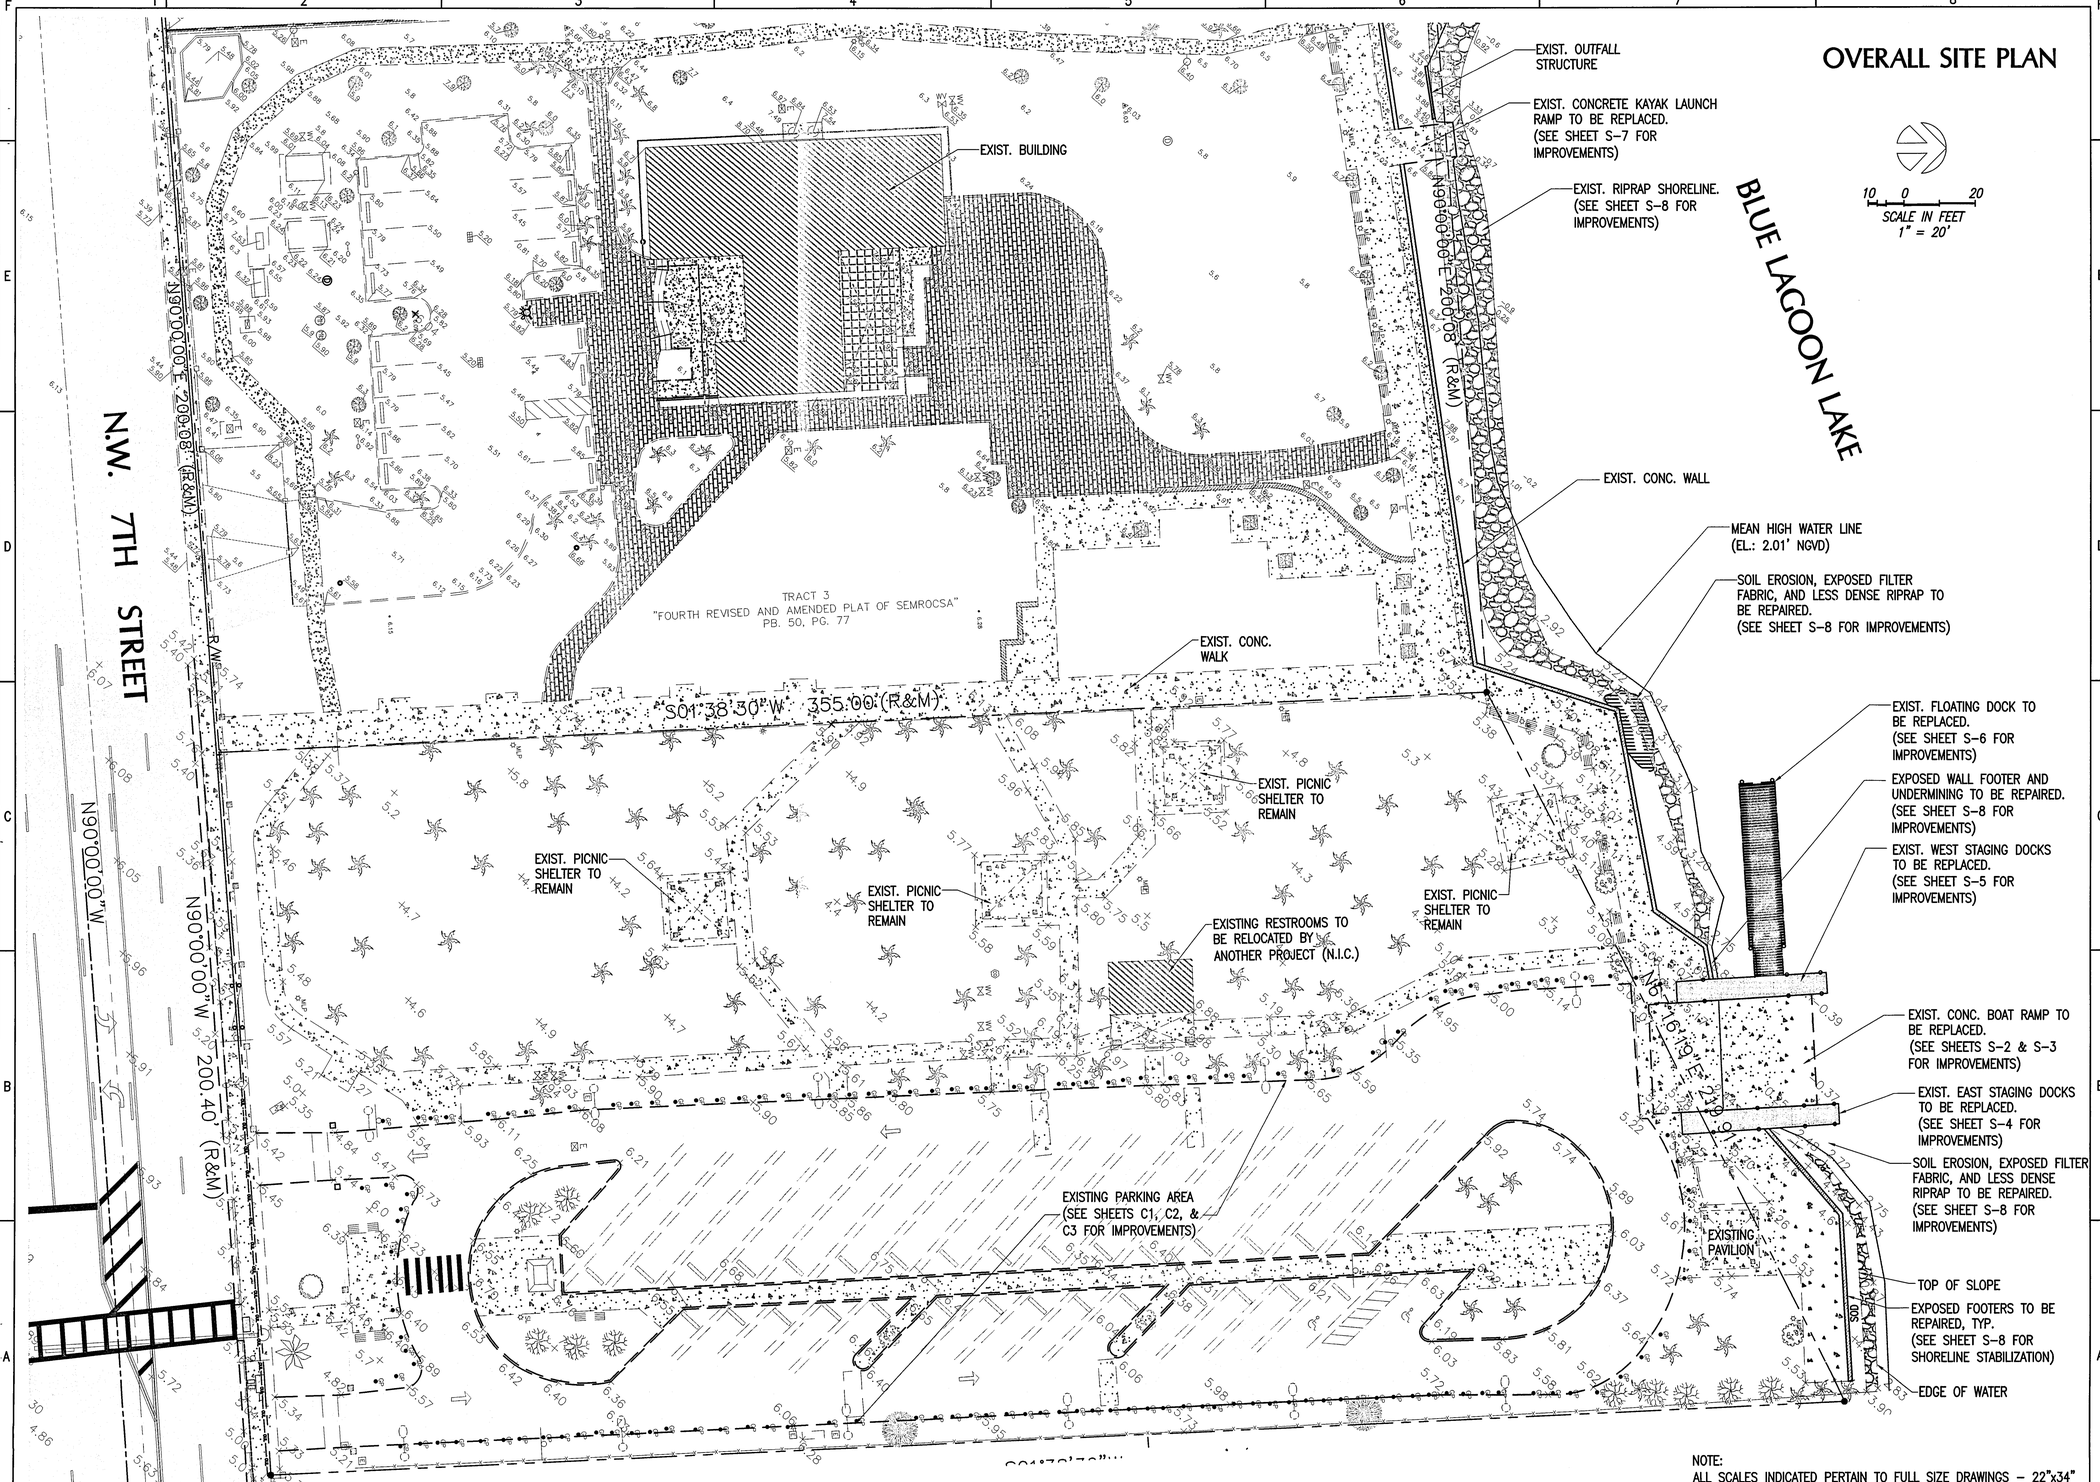

NOTE:
ALL SCALES INDICATED PERTAIN TO FULL SIZE DRAWINGS – 22"x34"

ANTONIO MACEO PARK
BOAT RAMP
5135 N.W. 7TH STREET
MIAMI, FLORIDA
B-57

CITY OF MIAMI
OFFICE OF CAPITAL IMPROVEMENTS
PROJECT No. B-

APPROVED FOR PERMIT
REVIEWED FOR CODE COMPLIANCE
City of Miami
BUILDING DEPARTMENT
Approval of this plan is for permitting purposes only, and does not imply that it does not violate, cancel, alter or set aside any of the provisions of the Miami-Dade County adopted technical codes, ordinances, laws or regulations, nor does issuance of a permit prevent the Building Official from subsequently requiring correction of errors in either the plans or construction, or any deficiencies which may have been omitted or overlooked in the plan review or permitting process.
BD18015988001
04/02/21

COASTAL SYSTEMS INTERNATIONAL, INC.
464 South Dixie Highway
Coral Gables, Florida 33146
Tel: 305-661-3655
Fax: 305-661-1914
www.CoastalSystemsInt.com
State of Florida EB #7087
Coastal, Environmental,
Civil Engineering and Management

CONSULTANTS

ISSUE	DATE	DESCRIPTION
	09/05/18	CITY COMMENTS
	08/14/18	CONSTRUCTION PLANS
	04/02/18	PERMIT SET

PROJECT NO:	220260.10
DATUM:	NGVD
DRAWN BY:	SV
CHECKED BY:	MK

ENGINEER OF RECORD

ANDRES PERAZA
LICENSE
No. 66507
STATE OF FLORIDA
PROFESSIONAL ENGINEER
OCT 01 2019

EXISTING CONDITIONS SITE PLAN

G-4

f:\Project\220260.10\construction drawings\220260.10 _ CIVIL SET.dwg