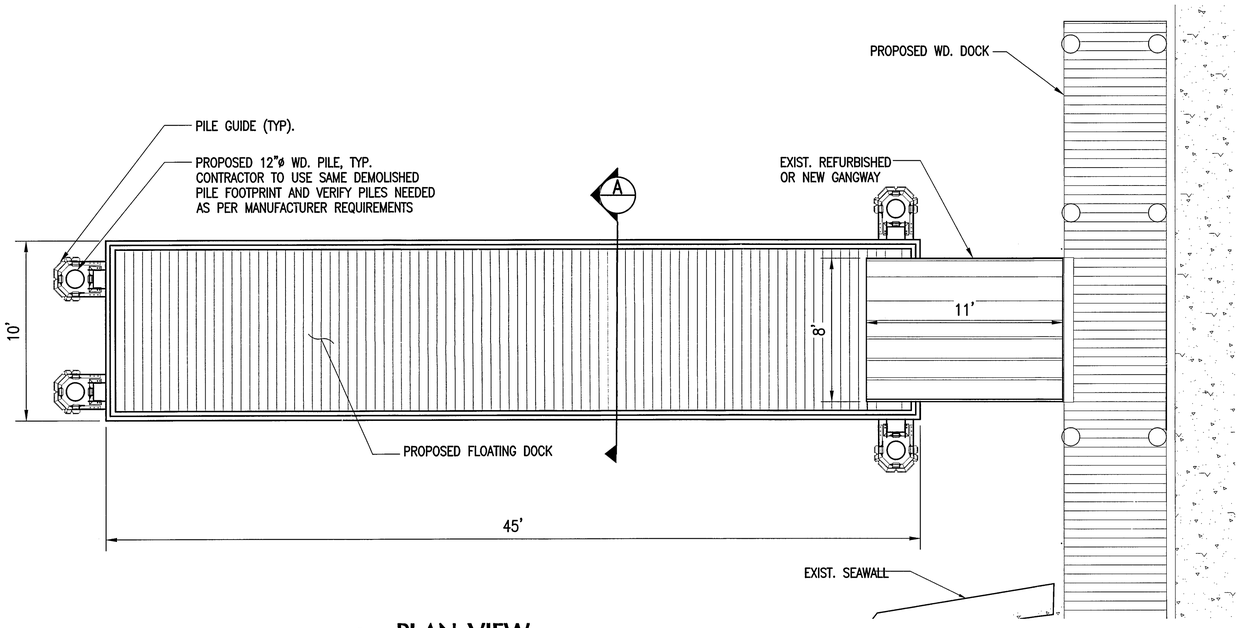

PLAN VIEW
PROPOSED FLOATING DOCK
SCALE: 1" = 4'

NOTES:

1. PROPOSED FLOATING DOCK AND PILING TO BE INSTALLED ON THE FOOTPRINT OF EXISTING FLOATING DOCK.
2. CONTRACTOR TO PROVIDE MANUFACTURER'S FLOATING DOCKS SHOP DRAWINGS WITH PILE LOCATIONS.

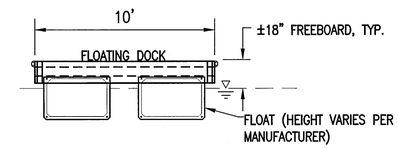

A SECTION
SCALE: 1" = 4'

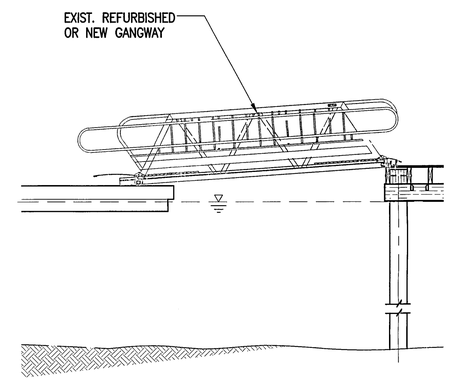

GANGWAY DETAIL
SCALE: 1" = 4'

REVIEWED FOR CODE COMPLIANCE
BUILDING DEPARTMENT
STRUCTURAL SECTION
2/12/19

2 0 4
SCALE IN FEET
1" = 4'

NOTE:
ALL SCALES INDICATED PERTAIN TO FULL SIZE DRAWINGS – 22"x34"

ANTONIO MACE
5135 N.W. 7TH
MIAMI, F
B-

CITY O MIAMI
OFFICE O
IMPROVE

APPROVED FOR PERMIT
City of Miami
BUILDING DEPARTMENT
This set of this plan is for permitting purposes only, and does not imply
intent to violate, cancel, alter or set aside any of the provisions of the
currently adopted technical codes, ordinances, laws or regulations,
nor does issuance of a permit prevent the Building Official from
requiring correction of errors in either the plans or construction,
or any deficiencies which may have been omitted or
overlooked in the plan review or permitting process.
BD18015988001
04/02/21
REVIEWED FOR CODE COMPLIANCE

COASTAL SYSTEMS INTERNATIONAL, INC.
464 South Dixie Highway
Coral Gables, Florida 33146
Tel: 305-661-3655
Fax: 305-661-1914
www.CoastalSystemsInt.com
State of Florida EB #7087
Coastal, Environmental,
Civil Engineering and Management

CONSULTANTS

ISSUE	DATE	DESCRIPTION
	09/05/18	CITY COMMENTS
	08/14/18	CONSTRUCTION PLANS
	04/02/18	PERMIT SET

PROJECT NO: 220260.10
DATUM: NAVD
DRAWN BY: SV
CHECKED BY: MK

ENGINEER OF RECORD

ANDRES PERAZA
LICENSE
NO. 66507
STATE OF FLORIDA
PROFESSIONAL ENGINEER
OCT 01 2018

FLOATING DOCK REPLACEMENT PLAN

S-6

f:\Project\220260.10\construction drawings\220260.10 _FLOATING DOCK.dwg