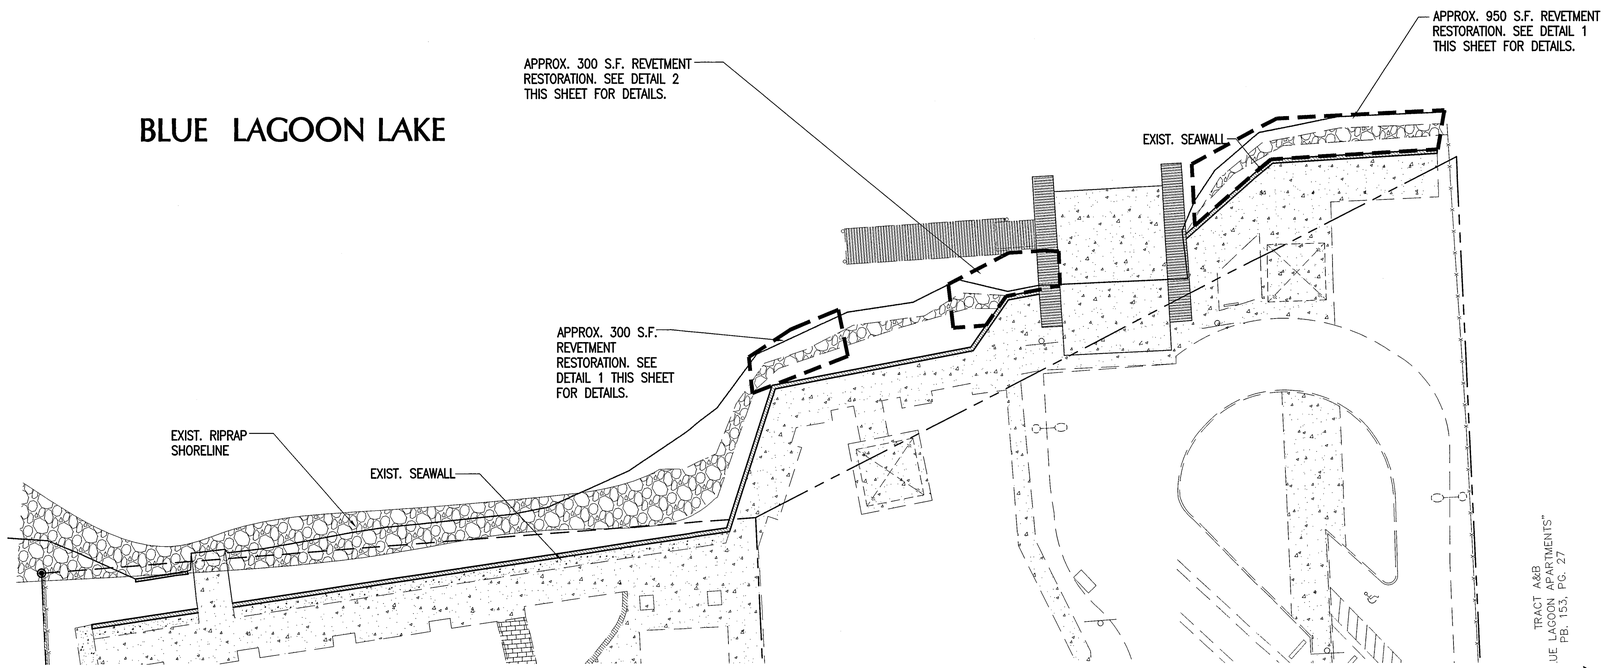

REVETMENT REPAIR PLAN

SCALE: 1" = 20'

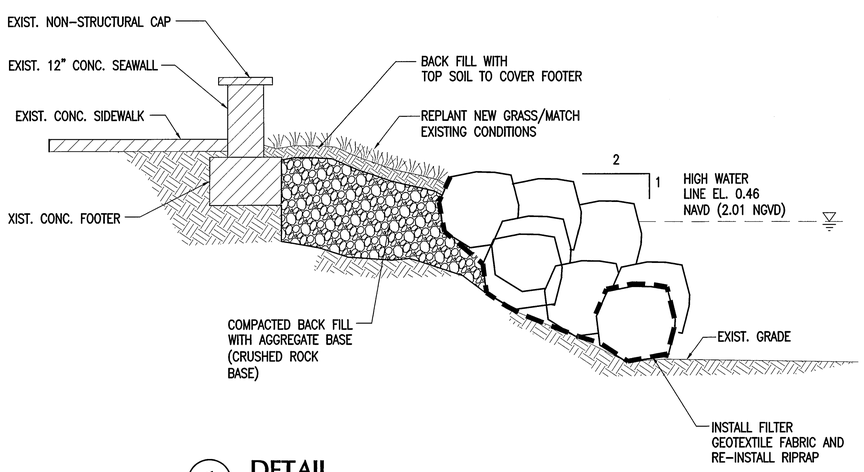

1 DETAIL

NTS

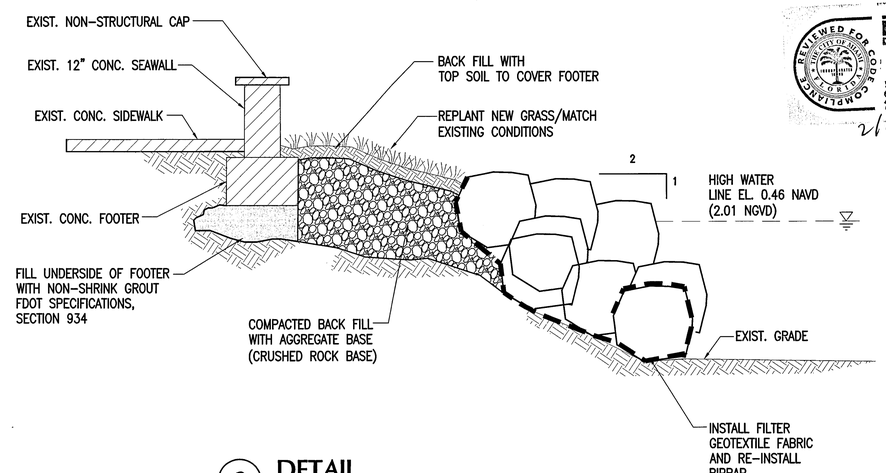

2 DETAIL

NTS

10 0 20
SCALE IN FEET
1" = 20'

NOTE:
ALL SCALES INDICATED PERTAIN TO FULL SIZE DRAWINGS – 22"x34"

ANTONIO MACE
5135 N.W. 7TH STREET
MIAMI, FLORIDA
B-

CITY OF MIAMI
OFFICE OF
IMPROVEM

APPROVED FOR PERMIT
City of Miami
BUILDING DEPARTMENT
Approval of this plan is for permitting purposes only, and does not imply authority to violate, cancel, alter or set aside any of the provisions of the currently adopted technical codes, ordinances, laws or regulations, nor does issuance of a permit prevent the Building Official from requiring correction of errors in either the plans or construction, or any deficiencies which may have been omitted or overlooked in the plan review or permitting process.
BD18015988001
04/02/21
REVIEWED FOR CODE COMPLIANCE

BUILDING DEPARTMENT
STRUCTURAL SECTION
2/12/19

COASTAL SYSTEMS INTERNATIONAL

COASTAL SYSTEMS INTERNATIONAL, INC.
464 South Dixie Highway
Coral Gables, Florida 33146
Tel: 305-661-3655
Fax: 305-661-1914
www.CoastalSystemsInt.com
State of Florida EB #7087
Coastal, Environmental,
Civil Engineering and Management

CONSULTANTS

ISSUE	DATE	DESCRIPTION
	09/05/18	CITY COMMENTS
	08/14/18	CONSTRUCTION PLANS
	04/02/18	PERMIT SET

PROJECT NO: 220260.10
DATUM: NAVD
DRAWN BY: SV
CHECKED BY: MK

ENGINEER OF RECORD

ANDRES PEÑA
LICENSED
No. 66507
STATE OF FLORIDA
PROFESSIONAL ENGINEER
OCT 01 2018

SHORELINE STABILIZATION PLAN

S-8

f:\Project\220260.10\construction drawings\220260.10 _REVETMENT REPAIR.dwg