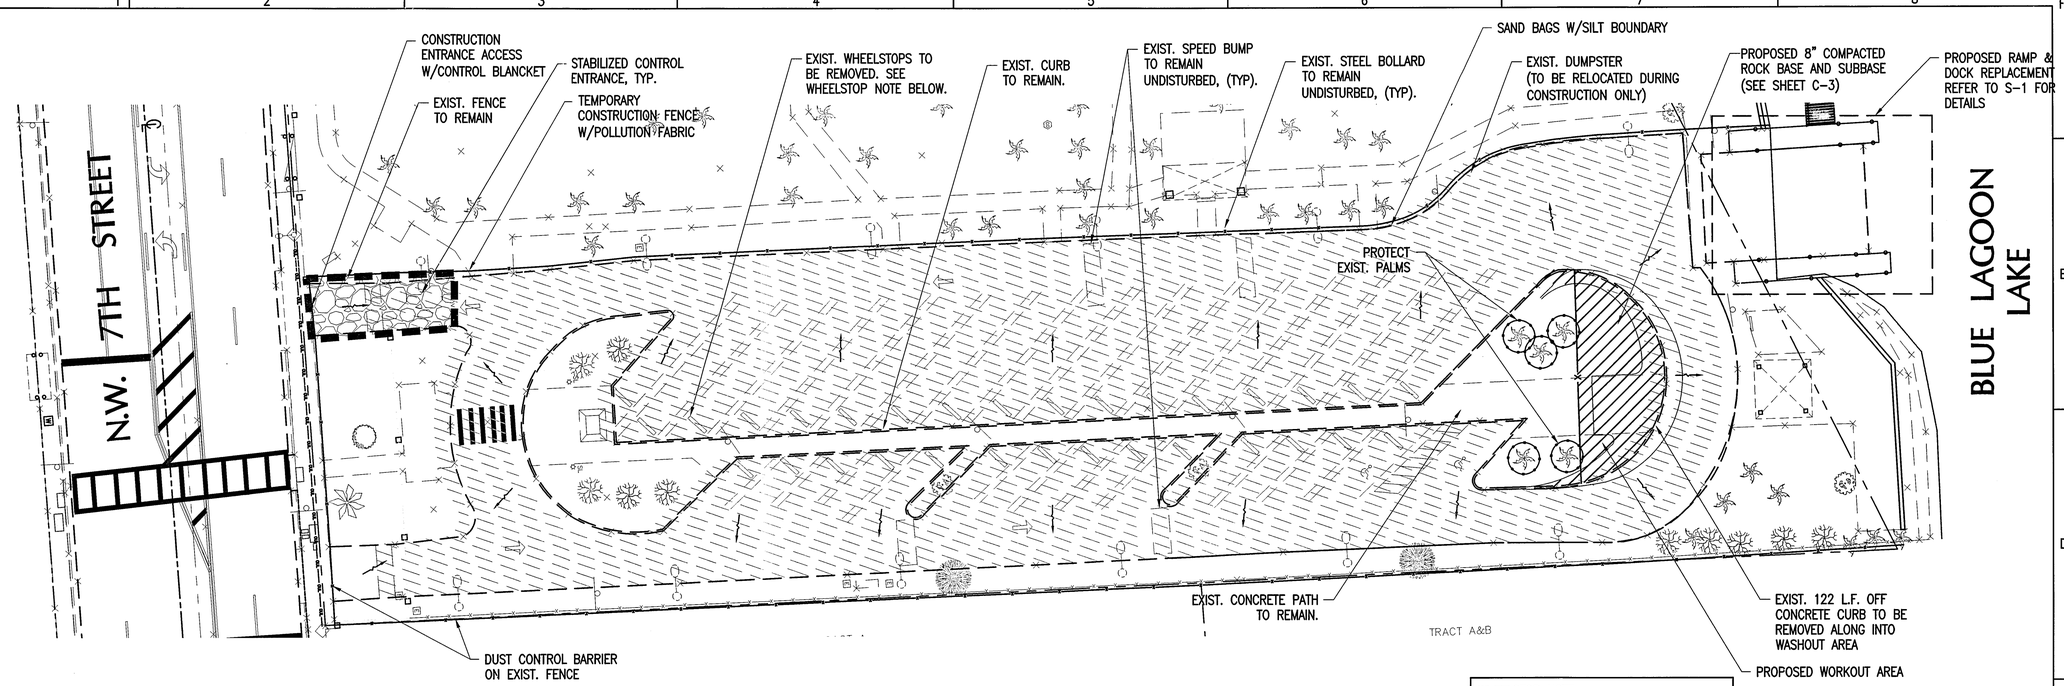

EXISTING CONDITIONS & DEMOLITION PLAN

SCALE: 1" = 20'

LEGEND:

- EXISTING ASPHALT PAVEMENT AREA TO BE MILL AND RESURFACED
- EXISTING CONCRETE CURB, SOD AND CONCRETE WALK TO BE REMOVED

WHEELSTOP NOTE:
COASTAL SYSTEMS INT. HAS IDENTIFIED AT LEAST TWO WHEELSTOPS IN NEED OF REPLACEMENT, HOWEVER THE VAST MAJORITY ARE IN GOOD CONDITION AND SHALL BE REINSTALLED AFTER ROADWORK IS COMPLETED. CONTRACTOR TO INCLUDE (5) FIVE NEW WHEEL STOPS FOR BID PURPOSES.

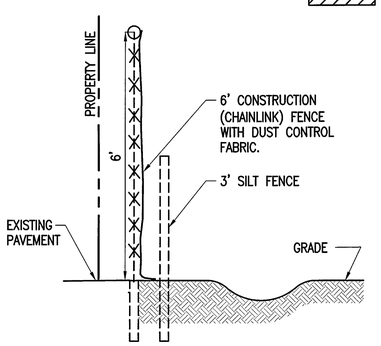

FENCE DETAIL WITH SEDIMENT TRAP

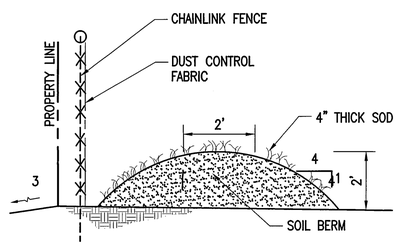

SEDIMENT CONTROL BARRIER

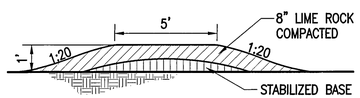

STONE BLANKET DETAIL

N.T.S.

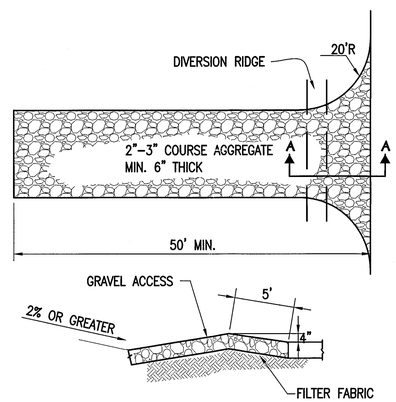

NOTE: DIVISION RIDGE REQUIRED WHERE GRADE EXCEEDS 2%

SECTION A-A

NOTES:

1. THE ENTRANCE SHALL BE MAINTAINED IN A CONDITION THAT WILL PREVENT TRACKING OF FLOWING OF SEDIMENT ONTO PUBLIC RIGHTS-OF-WAY. THIS MAY REQUIRE TOP DRESSING, REPAIR AND/OR CLEANOUT OF ANY MEASURES USED TO TRAP SEDIMENT.

2. WHEN NECESSARY, WHEELS SHALL BE CLEANED PRIOR TO ENTRANCE ONTO PUBLIC RIGHT-OF-WAY.

3. WHEN WASHING IS REQUIRED, IT SHALL BE DONE ON AN AREA STABILIZED WITH CRUSHED STONE THAT DRAINS INTO AN APPROVED SEDIMENT TRAP OR SEDIMENT BASIN.

NOTE:
ALL CONTROLS SHALL BE CONSISTENT WITH PERFORMANCE STANDARDS FOR EROSION AND SEDIMENT CONTROL AND STORMWATER TREATMENT SET FORTH IN S. 62-40.432, F.A.C., THE APPLICABLE STORMWATER OR ENVIRONMENTAL RESOURCE PERMITTING REQUIREMENTS OF THE DEPARTMENT OR A WATER MANAGEMENT DISTRICT, AND THE GUIDELINES CONTAINED IN THE FLORIDA DEVELOPMENT MANUAL: A GUIDE TO SOUND LAND AND WATER MANAGEMENT (DEP, 1988) AND ANY SUBSEQUENT AMENDMENTS.

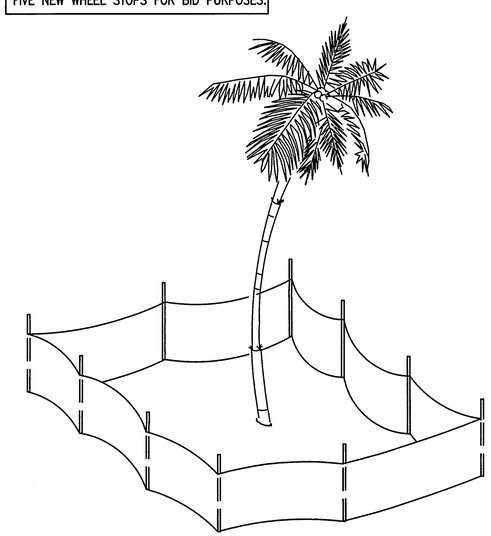

FENCE PROTECTION AROUND TREES

N.T.S.

NOTE:
ALL SCALES INDICATED PERTAIN TO FULL SIZE DRAWINGS – 22"x34"

10 0 20
SCALE IN FEET
1" = 20'

ANTONIO MACEO PARK
BOAT RAMP
5135 N.W. 7TH STREET
MIAMI, FLORIDA
B-37

CITY OF MIAMI
OFFICE OF CAPITAL IMPROVEMENTS
PROJECT No. B-

APPROVED FOR PERMIT
REVIEWED FOR CODE COMPLIANCE
City of Miami
BUILDING DEPARTMENT
Approval of this plan is for permitting purposes only, and does not imply that it does violate, cancel, alter or set aside any of the provisions of the currently adopted technical codes, ordinances, laws or regulations, nor does issuance of a permit prevent the Building Official from requiring correction of errors in either the plans or construction, or any deficiencies which may have been omitted or overlooked in the plan review or permitting process.
BD18015988001
04/02/21

COASTAL SYSTEMS INTERNATIONAL

COASTAL SYSTEMS INTERNATIONAL, INC.
464 South Dixie Highway
Coral Gables, Florida 33146
Tel: 305-661-3655
Fax: 305-661-1914
www.CoastalSystemsInt.com
State of Florida EB #7087
Coastal, Environmental,
Civil Engineering and Management

CONSULTANTS

ISSUE	DATE	DESCRIPTION
	09/05/18	CITY COMMENTS
	08/14/18	CONSTRUCTION PLANS
	04/02/18	PERMIT SET

PROJECT NO:	220260.10
DATUM:	NGVD
DRAWN BY:	SV
CHECKED BY:	MK

ENGINEER OF RECORD

ANDRES PEREZ LICENSE No. 66507 STATE OF FLORIDA PROFESSIONAL ENGINEER
OCT 01 2013

DEMOLITION PLAN ON PARKING LOT

DEM-1

f:\Project\220260.10\construction drawings\220260.10 _ CIVIL SET.dwg