RPW 4/2/2021

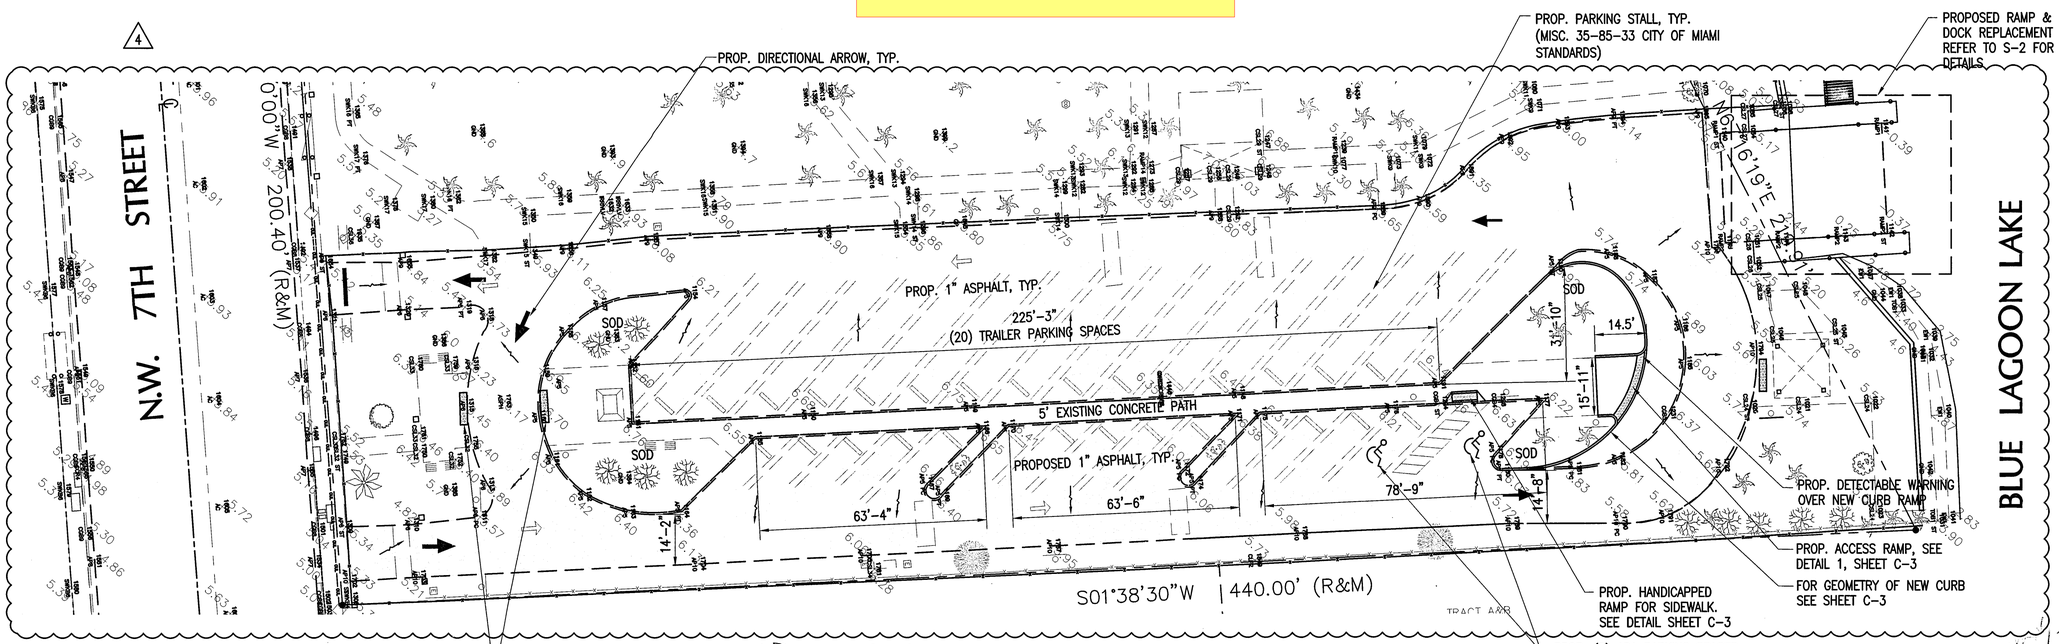

LEGEND:

PROPOSED 1" ASPHALT

PROPOSED SITE PLAN

SCALE: 1" = 20'

Note from A. Bachelli, Surveyor
The boundary survey submitted contains certain legal descriptions (or the non-riparian parcel) as noted. The only legal description shown on the survey approved under the permit is as follows:
Alleys may be vacated and deed not applicable for this parcel.
(Tract 3 of Twelfth Street and Annexed Plat of Sampson as recorded in PB 1 Page 73 of Dade Co.)

CITY OF MIAMI
PUBLIC WORKS DEPARTMENT
Date: 6-13-19 Plan/Purpose: BD1580159988001 Plans
☑ APPROVED
☐ APPROVED SUBJECT TO CONDITIONS AND CORRECTIONS AS INDICATED
☐ DISAPPROVED PLANS NOT IN COMPLIANCE WITH CODES AND REGULATIONS
Checking of plans ... design standards only ... Approval ... responsibility for ... construction, or any other ... permitting.
REVIEWER: ... Date: ...
Plan/Purpose ... Associate(s) ...

NOTE:
ALL SCALES INDICATED PERTAIN TO FULL SIZE DRAWINGS – 22"x34"

10 0 20
SCALE IN FEET
1" = 20'

f:\Project\220260.10\construction drawings\220260.10 _ CIVIL SET.dwg

ANTONIO MACEO PARK
BOAT RAMP
135 N.W. 7TH STREET
MIAMI, FLORIDA
B-17357

APPROVED FOR PERMIT
REVIEWED FOR CODE COMPLIANCE
City of Miami
BUILDING DEPARTMENT
This approval is for permit purposes only, and does not imply authority to violate or cancel or set aside any of the provisions of the current building codes, ordinances, laws or regulations, nor does it in any way permit prevent the Building Official from requiring correction of errors in either the plans or construction, or prevent the City of Miami from requiring review or permitting process.
BD1580159880 01
04/02/21

CITY OF MIAMI
OFFICE OF CAPITAL IMPROVEMENTS
PROJECT No. B-17357

COASTAL SYSTEMS INTERNATIONAL

COASTAL SYSTEMS INTERNATIONAL, INC.
464 South Dixie Highway
Coral Gables, Florida 33146
Tel: 305-661-3655
Fax: 305-661-1914
www.CoastalSystemsInt.com
State of Florida EB #7087
Coastal, Environmental,
Civil Engineering and Management

CONSULTANTS

ISSUE	DATE	DESCRIPTION
4	12/11/18	CITY COMMENTS
3	09/05/18	CITY COMMENTS
2	08/14/18	CONSTRUCTION PLANS
1	04/02/18	PERMIT SET

PROJECT NO: 220260.10
DATUM: NGVD
DRAWN BY: SV
CHECKED BY: MK

ENGINEER OF RECORD

ANDRES PERAZA VENTURA
No. 66507
STATE OF FLORIDA
PROFESSIONAL ENGINEER
JAN 22 2019

PROPOSED SITE PLAN

C-1