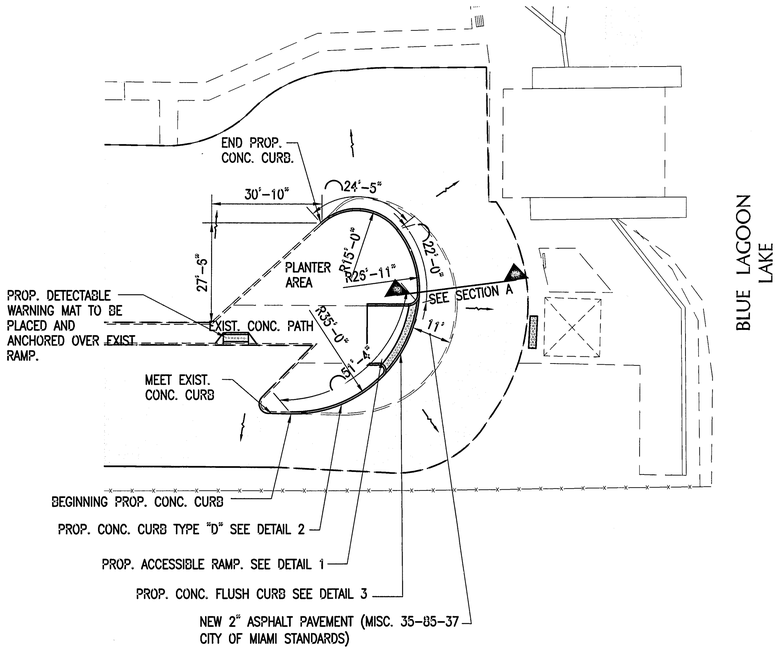

PROPOSED PARKING DRIVEWAY WIDENING PLAN

SCALE 1"=20'

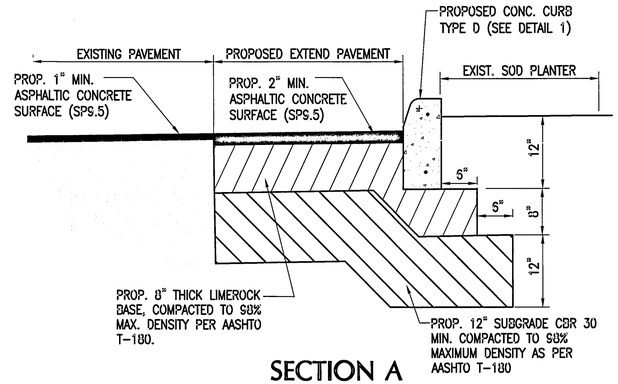

SECTION A

N.T.S.

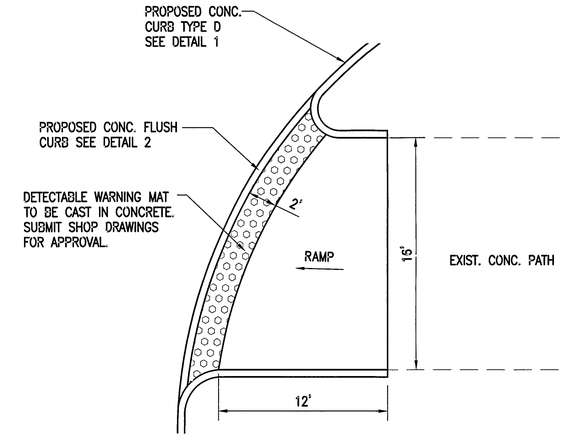

ACCESSIBLE RAMP DETAIL 1

N.T.S.

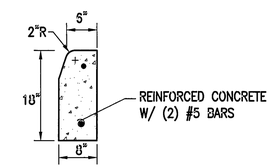

CONCRETE CURB TYPE 'D' DETAIL 2

N.T.S.

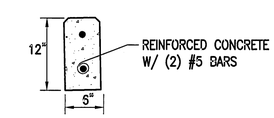

CONCRETE FLUSH CURB DETAIL 3

N.T.S.

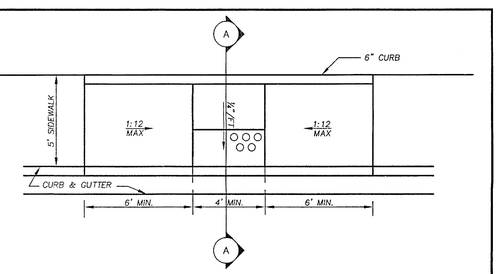

6' MAX. FOR 6" CURB
8' MAX. FOR 8" CURB

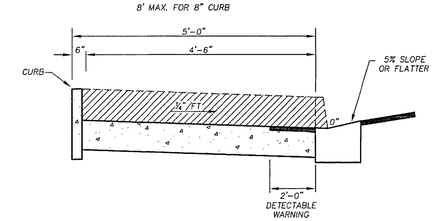

SECTION A-A

NOTE:

THIS RAMP SHALL BE USED WHERE A PEDESTRIAN CROSSING IS LOCATED WITHIN A CITY BLOCK AND SIDEWALK IS 5' OR LESS

HANDICAPPED RAMP FOR 5 FOOT WIDE SIDEWALK

N.T.S.

DR: EO	DEPARTMENT OF PUBLIC WORKS	MISC. 35-85-22	R-4j
CK:	CITY OF MIAMI, FLORIDA		

TYPICAL BASE COURSES AND PAVEMENT COMPACTION

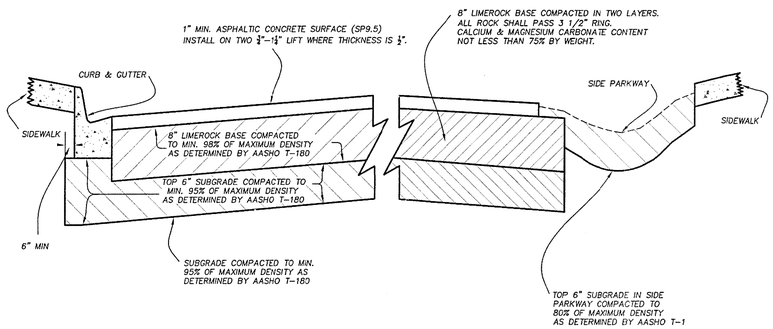

NOTE:

1- COMPACTION DETAIL APPLIES TO BOTH CUTS & FILLS.

2- NO PIECE OF ROCK OVER 6" WILL BE PLACED IN THE UPPER TWO FEET OF THE EMBANKMENT. NO PIECE OF ROCK OVER 3 1/2" WILL BE PLACED IN THE UPPER TWELVE INCHES OF THE COMPLETED EMBANKMENT.

3- ASPHALT MIX EQUIVALENCY SP-12.5 COULD BE USED INSTEAD OF S-1
SP-9.5 COULD BE USED INSTEAD OF S-3

DR: EO	DEPARTMENT OF PUBLIC WORKS	MISC. 35-85-37	May, 1967
CK:	CITY OF MIAMI, FLORIDA		R-19

N.T.S.

10 0 20
SCALE IN FEET
1" = 20'

NOTE:
ALL SCALES INDICATED PERTAIN TO FULL SIZE DRAWINGS – 22"x34"

ANTONIO MACEO BA[illegible]
BOAT RA[illegible]
5135 N.W. 7[illegible] STREET
MIAMI, FLORIDA
B-[illegible]57

CITY OF [illegible]
OFFICE OF CAPITAL IM[illegible]
PROJECT No. B-[illegible]

APPROVED FOR PERMIT
REVIEWED FOR CODE COMPLIANCE
City of Miami
BUILDING DEPARTMENT
[illegible] of this plan is for permitting purposes only, and does not imply [illegible] violate, cancel, alter or set aside any of the provisions of the [illegible] adopted technical codes, ordinances, laws or regulations, [illegible] does issuance of a permit prevent the Building Official from [illegible] correction of errors in either the plans or construction, or any deficiencies which may have been omitted or overlooked in the plan review or permitting process.
BD18015988001
[illegible]MENTS 04/02/21

COASTAL SYSTEMS INTERNATIONAL

COASTAL SYSTEMS INTERNATIONAL, INC.
454 South Dixie Highway
Coral Gables, Florida 33146
Tel: 305-661-3655
Fax: 305-661-1914
www.CoastalSystemsInt.com
State of Florida EB #7087
Coastal, Environmental,
Civil Engineering and Management

CONSULTANTS

ISSUE	DATE	DESCRIPTION
	06/05/18	CITY COMMENTS
	08/14/18	CONSTRUCTION PLANS
	04/02/18	PERMIT SET

PROJECT NO: 220250.10
DATUM: NGVD
DRAWN BY: SV
CHECKED BY: MK

ENGINEER OF RECORD

ANDRES PEREZ LICENSED No. 55507 STATE OF FLORIDA PROFESSIONAL ENGINEER
OCT 01 2018

PARKING DRIVEWAY WIDENING PLAN

C-3

f:\Project\220260.10\construction drawings\220260.10 – CIVIL SET.dwg